


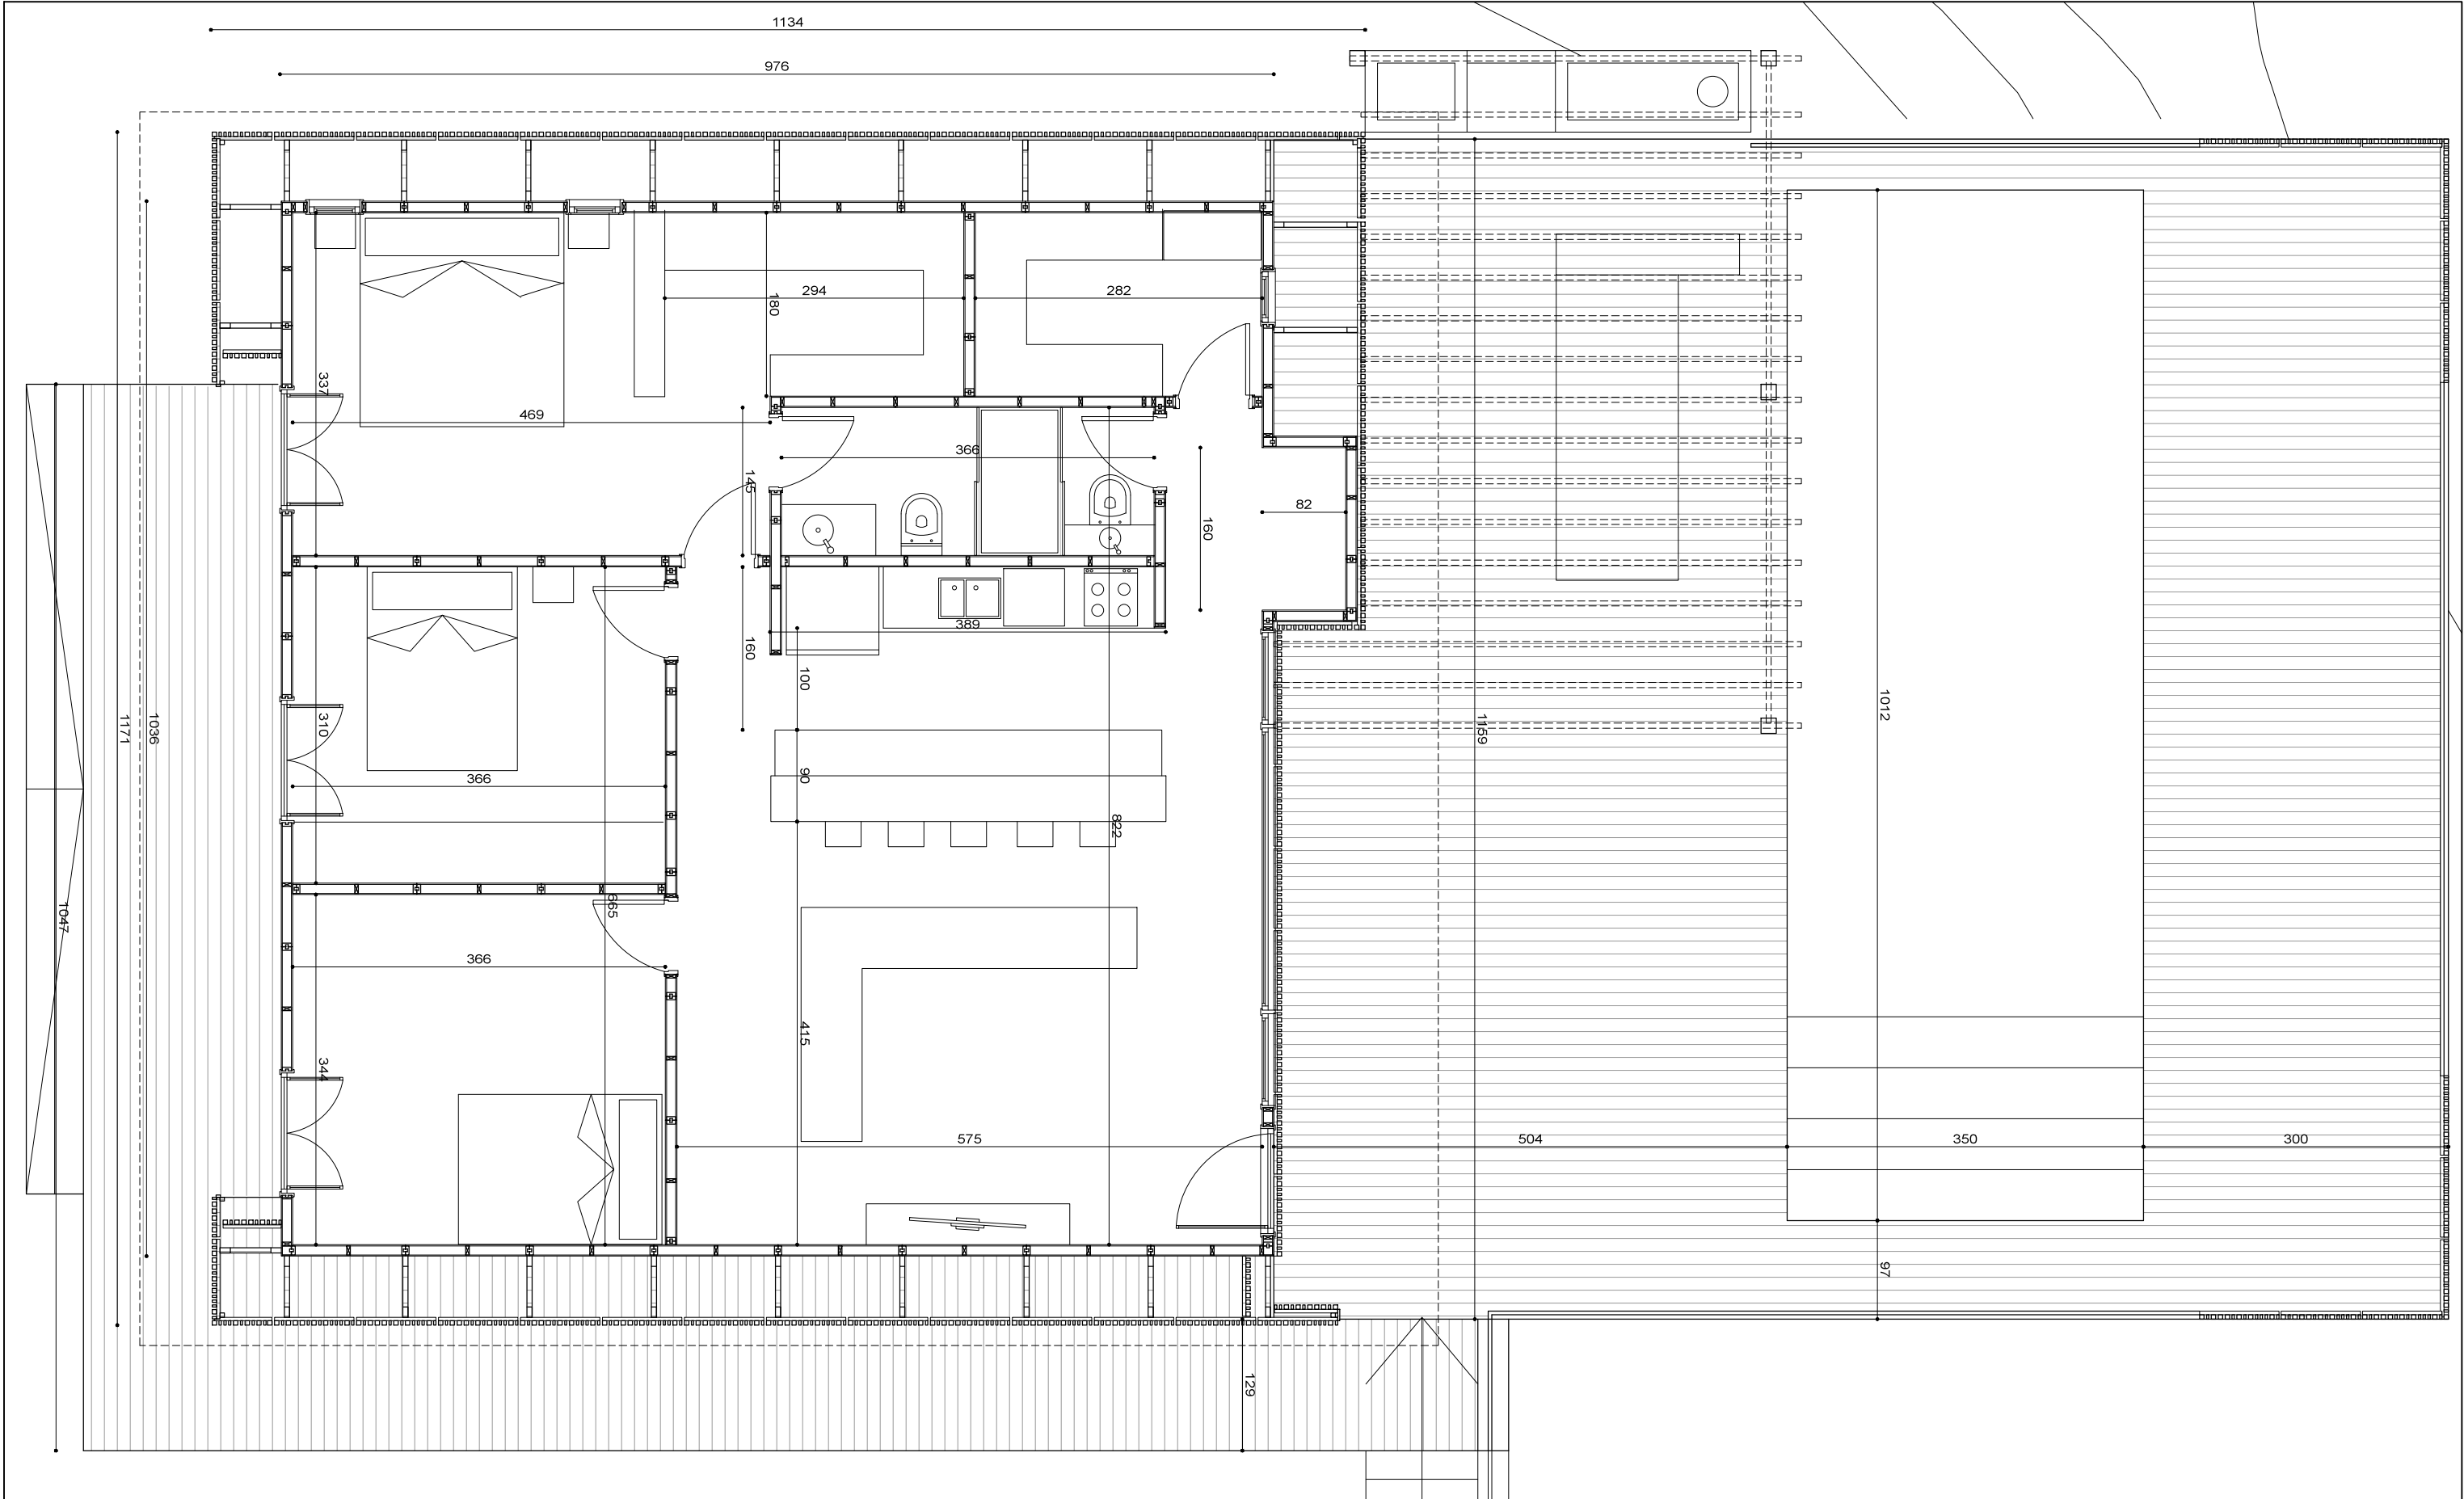

PLANTA

ESCALA: 1/60

LAMINA 01

03-CARPETA CONSTRUCTIVA

28/06/2016

