


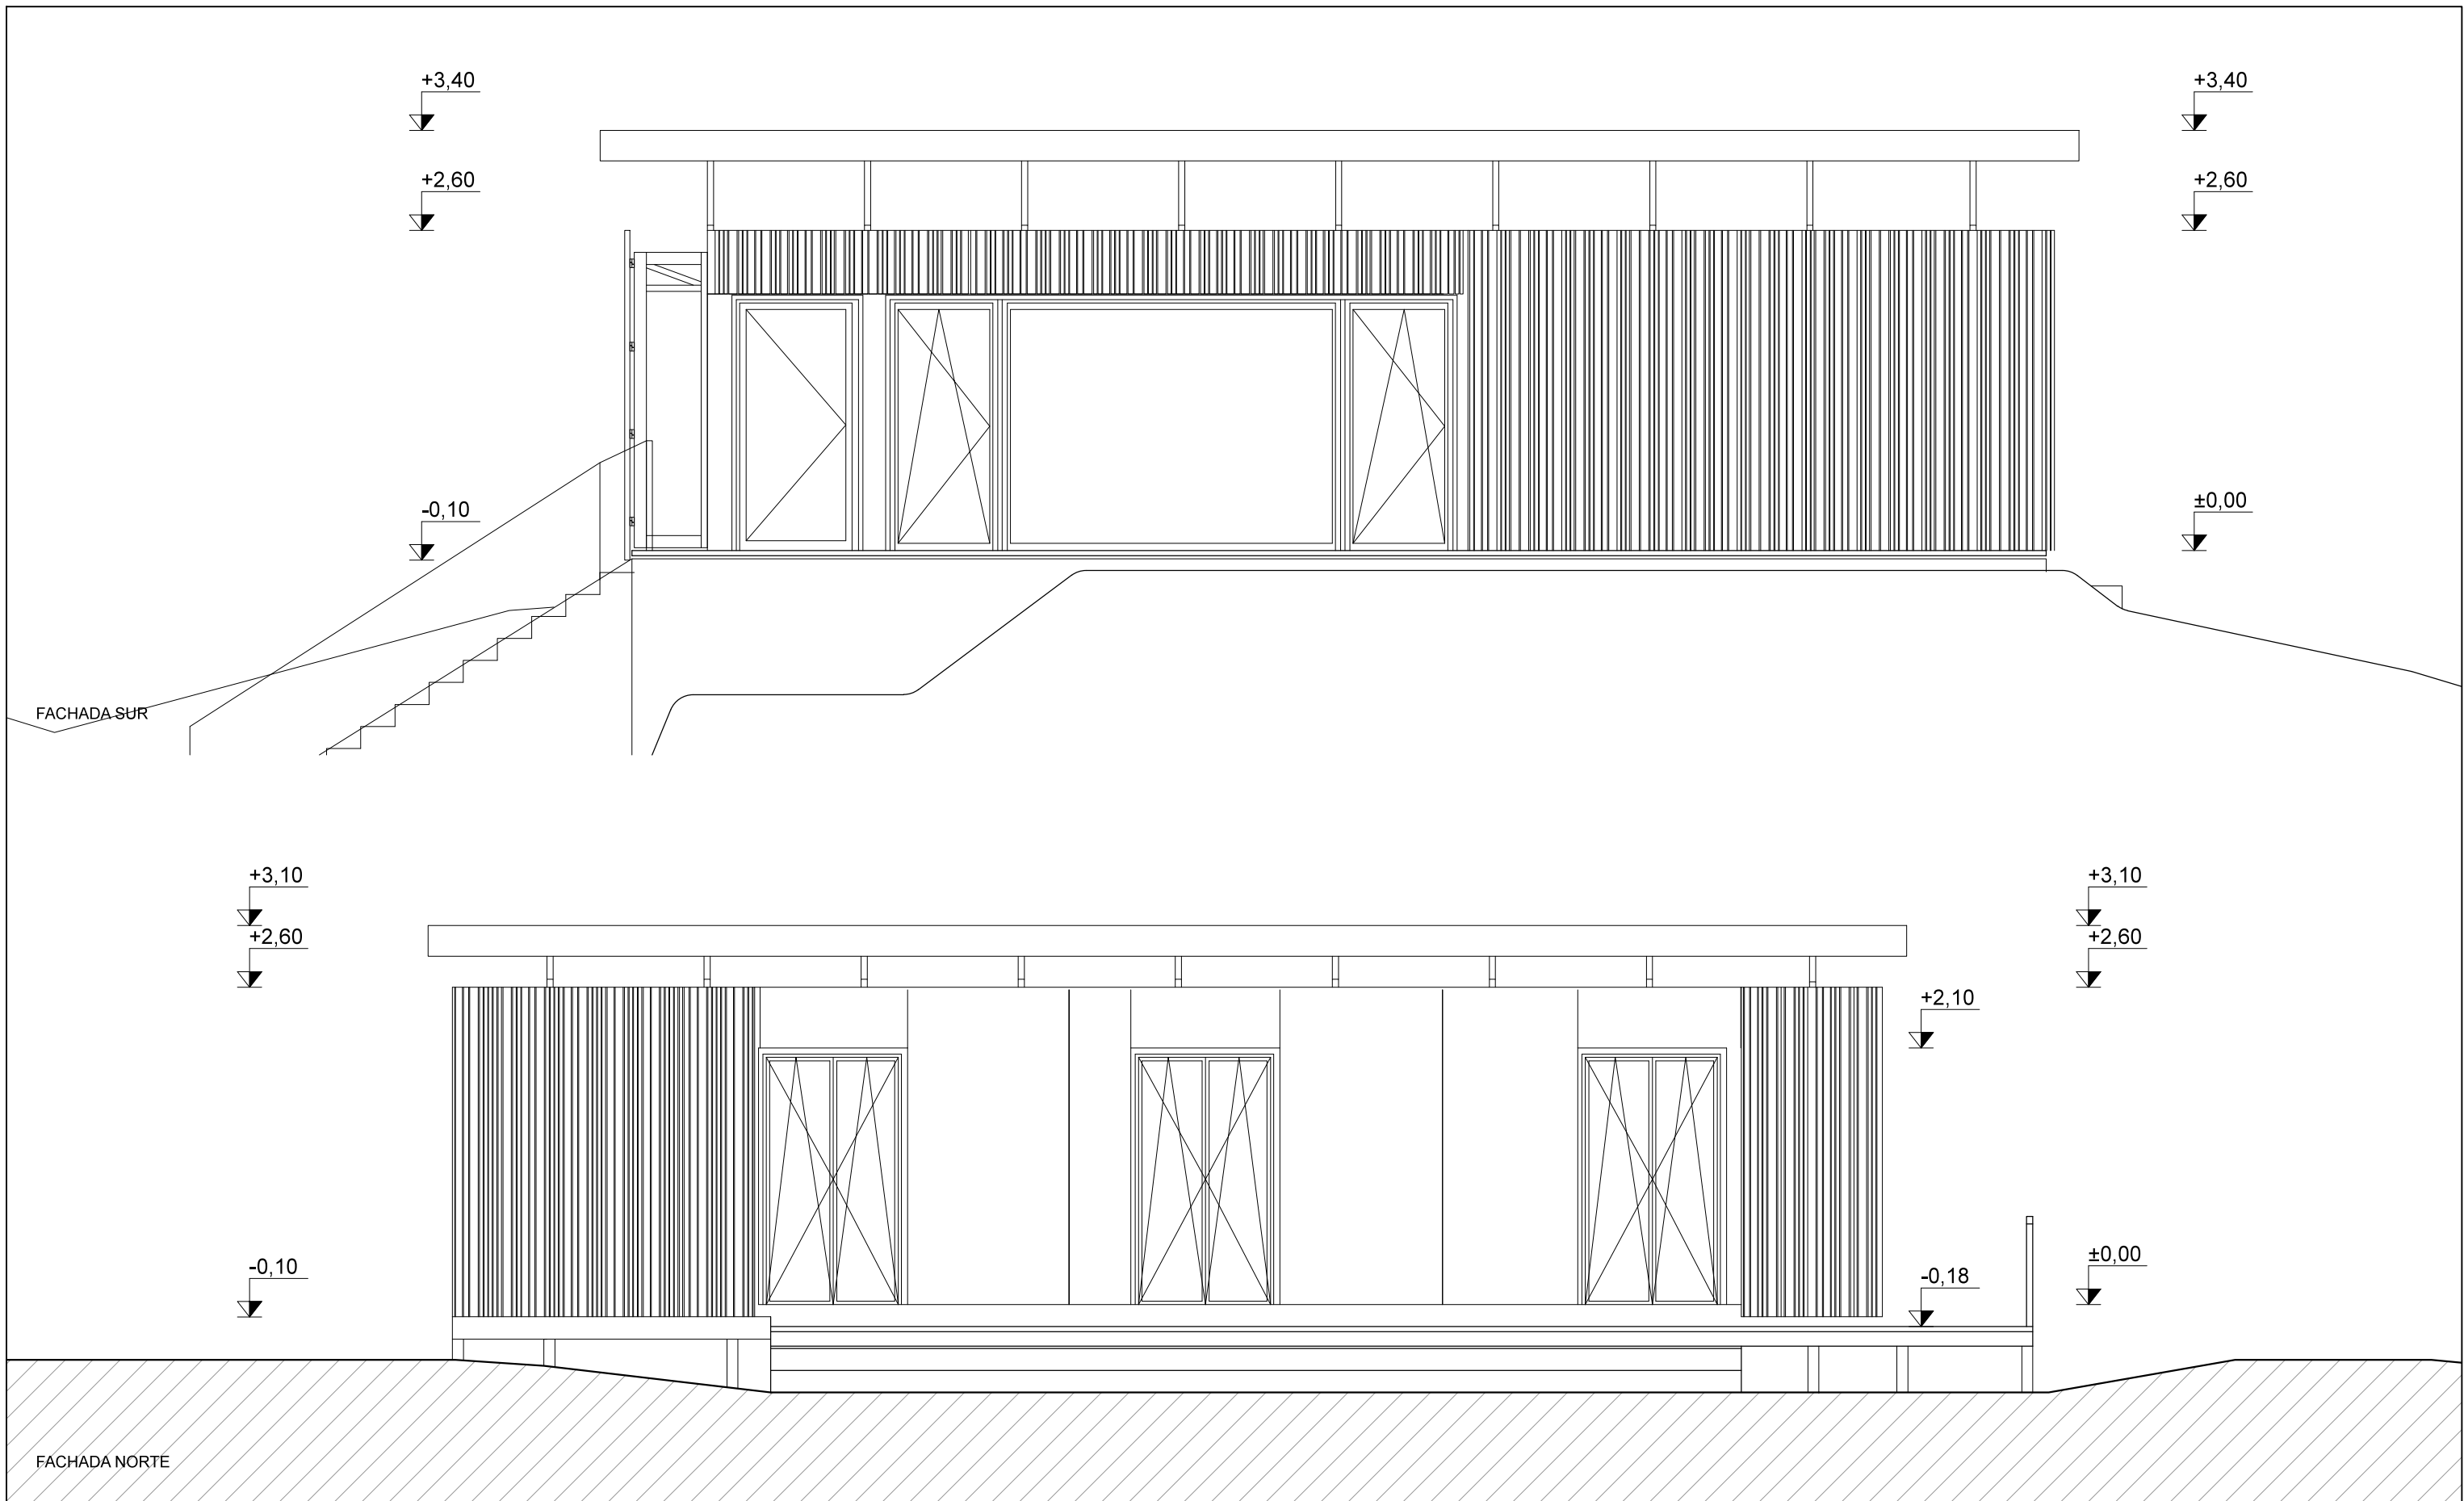

FACHADAS

ESCALA: 1/50

LAMINA 02

03-CARPETA CONSTRUCTIVA

28/06/2016

